




P-10-1  
 S-10-1  
 DRAWING NUMBER  
 DRAWING NUMBER  
 DRAWING NUMBER

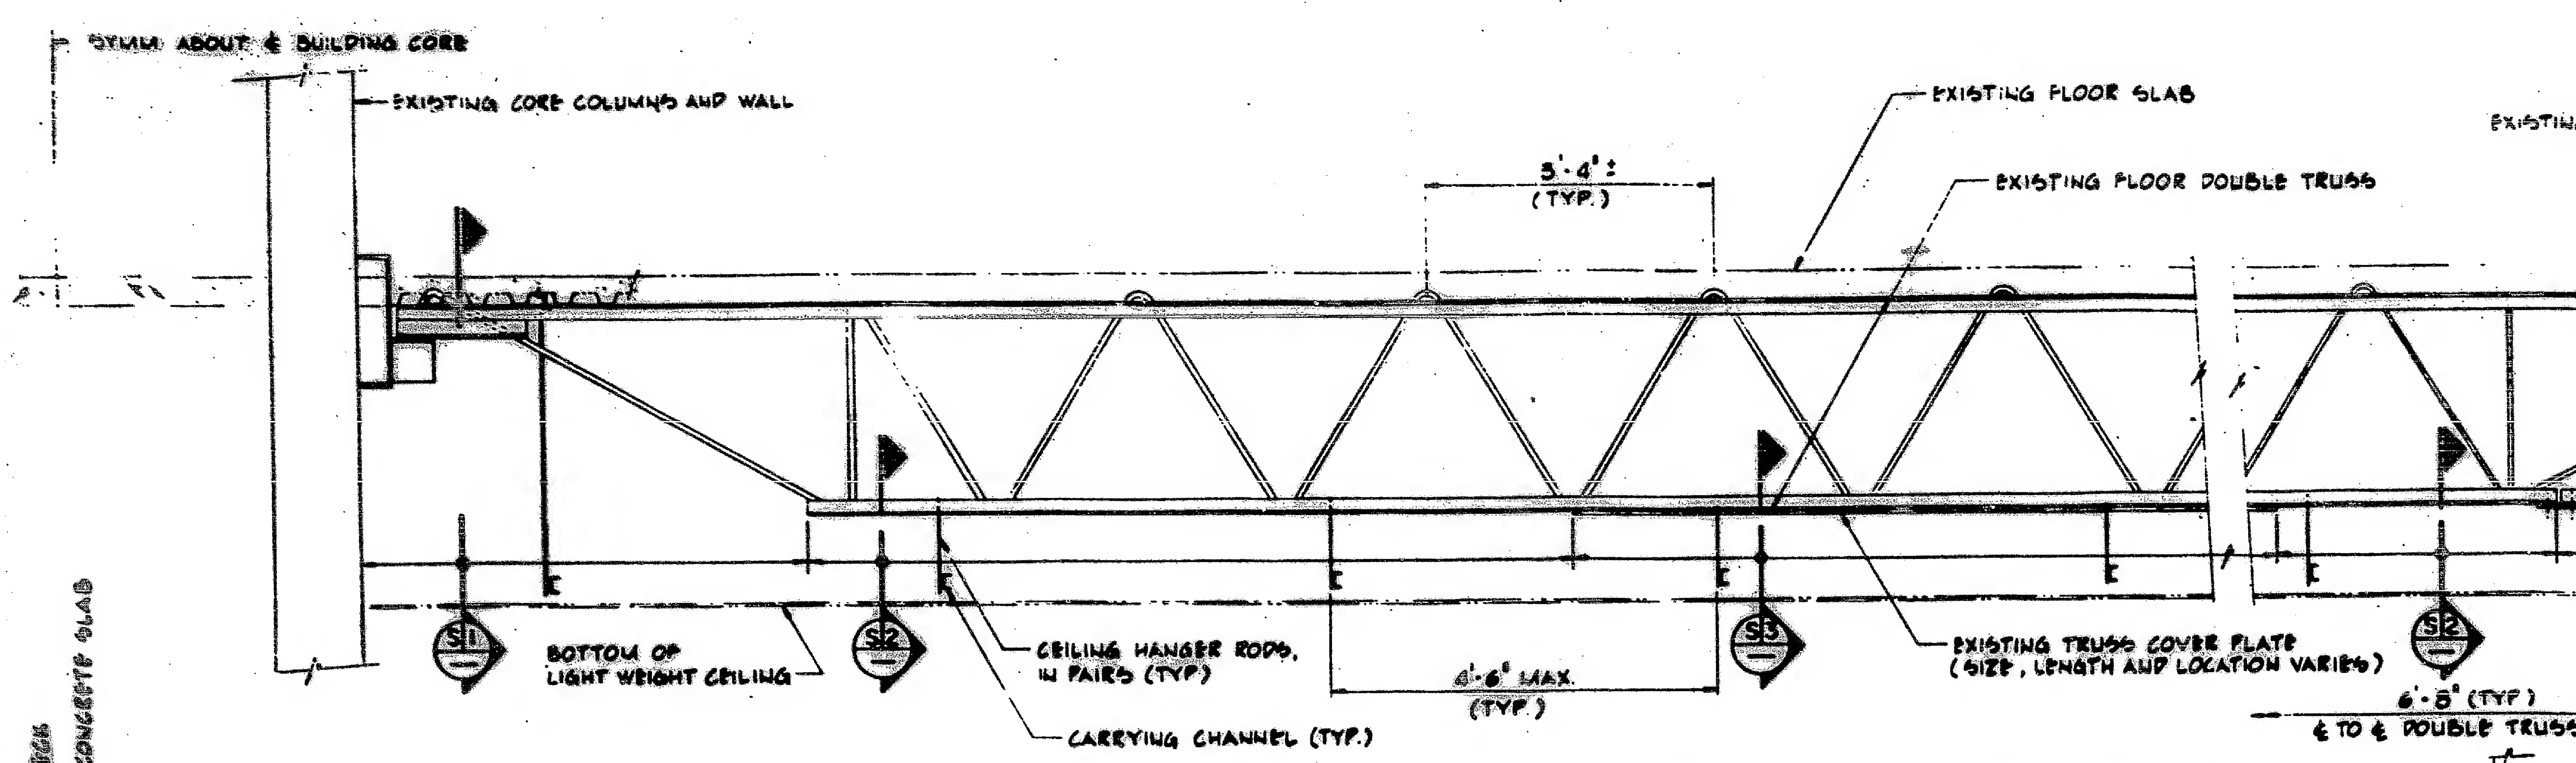


**PART ELEVATION  
 TYPICAL FLOOR DOUBLE TRUSS**

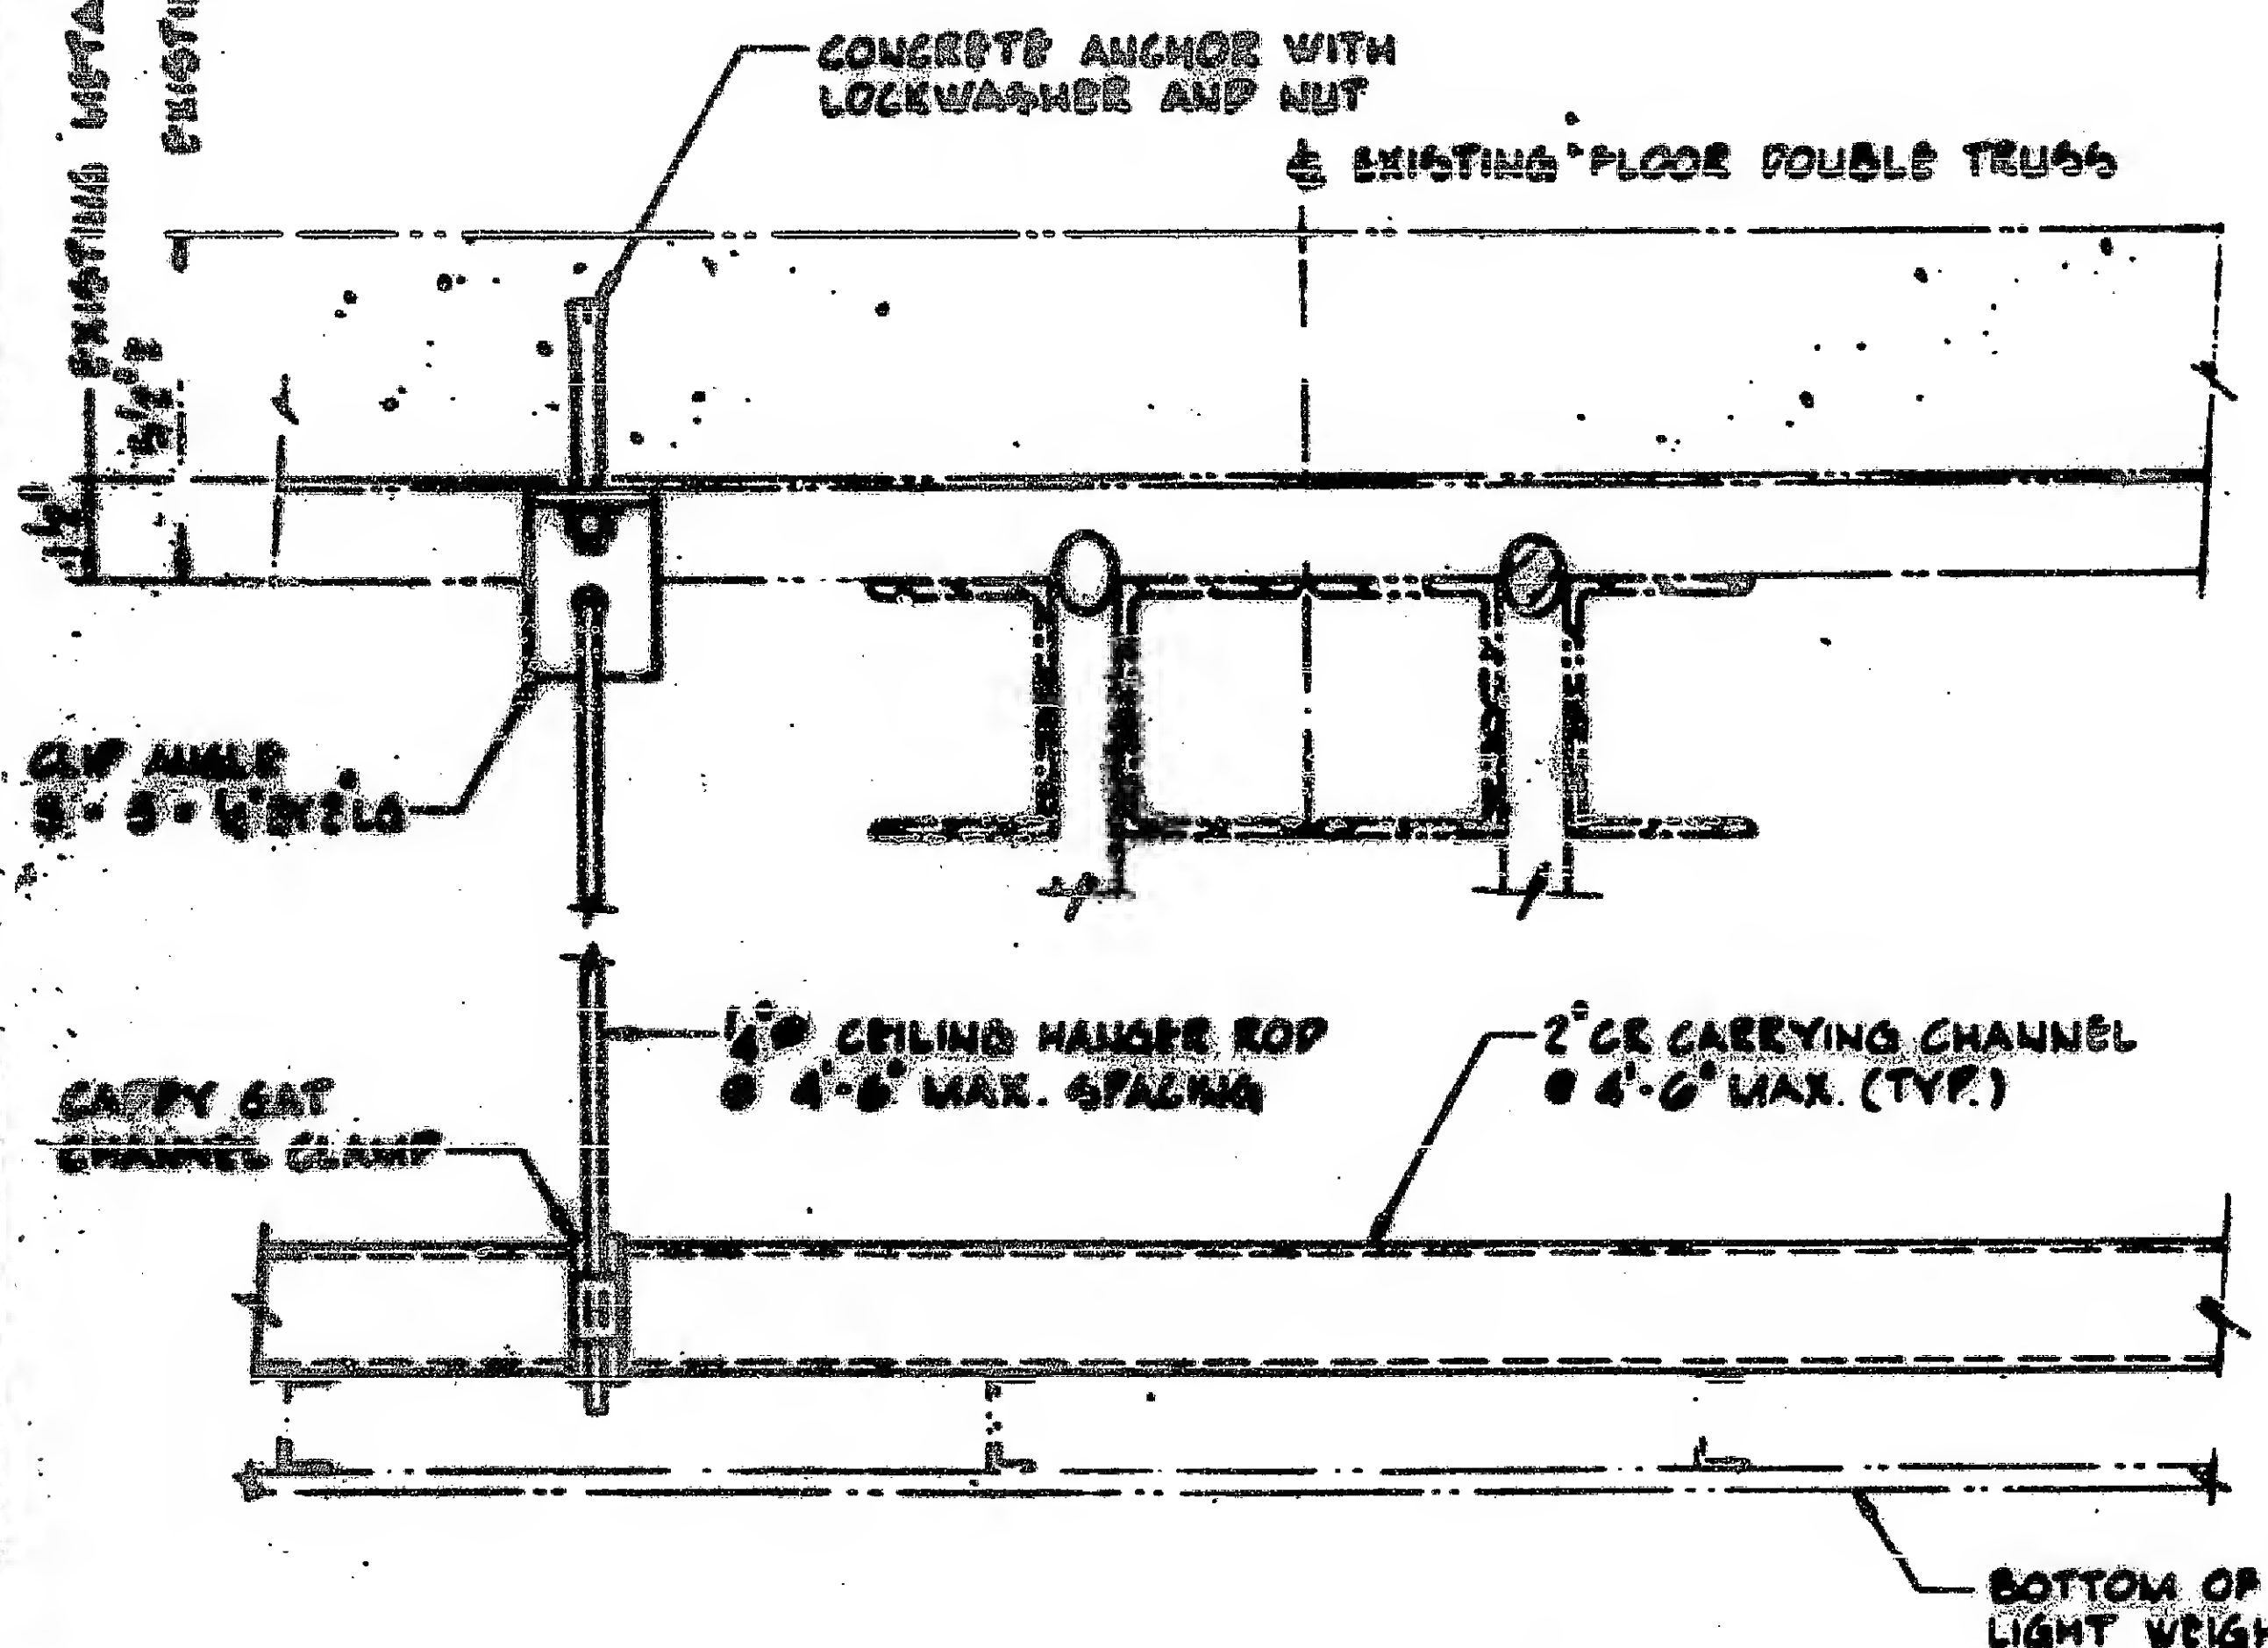


**SECTION S1**

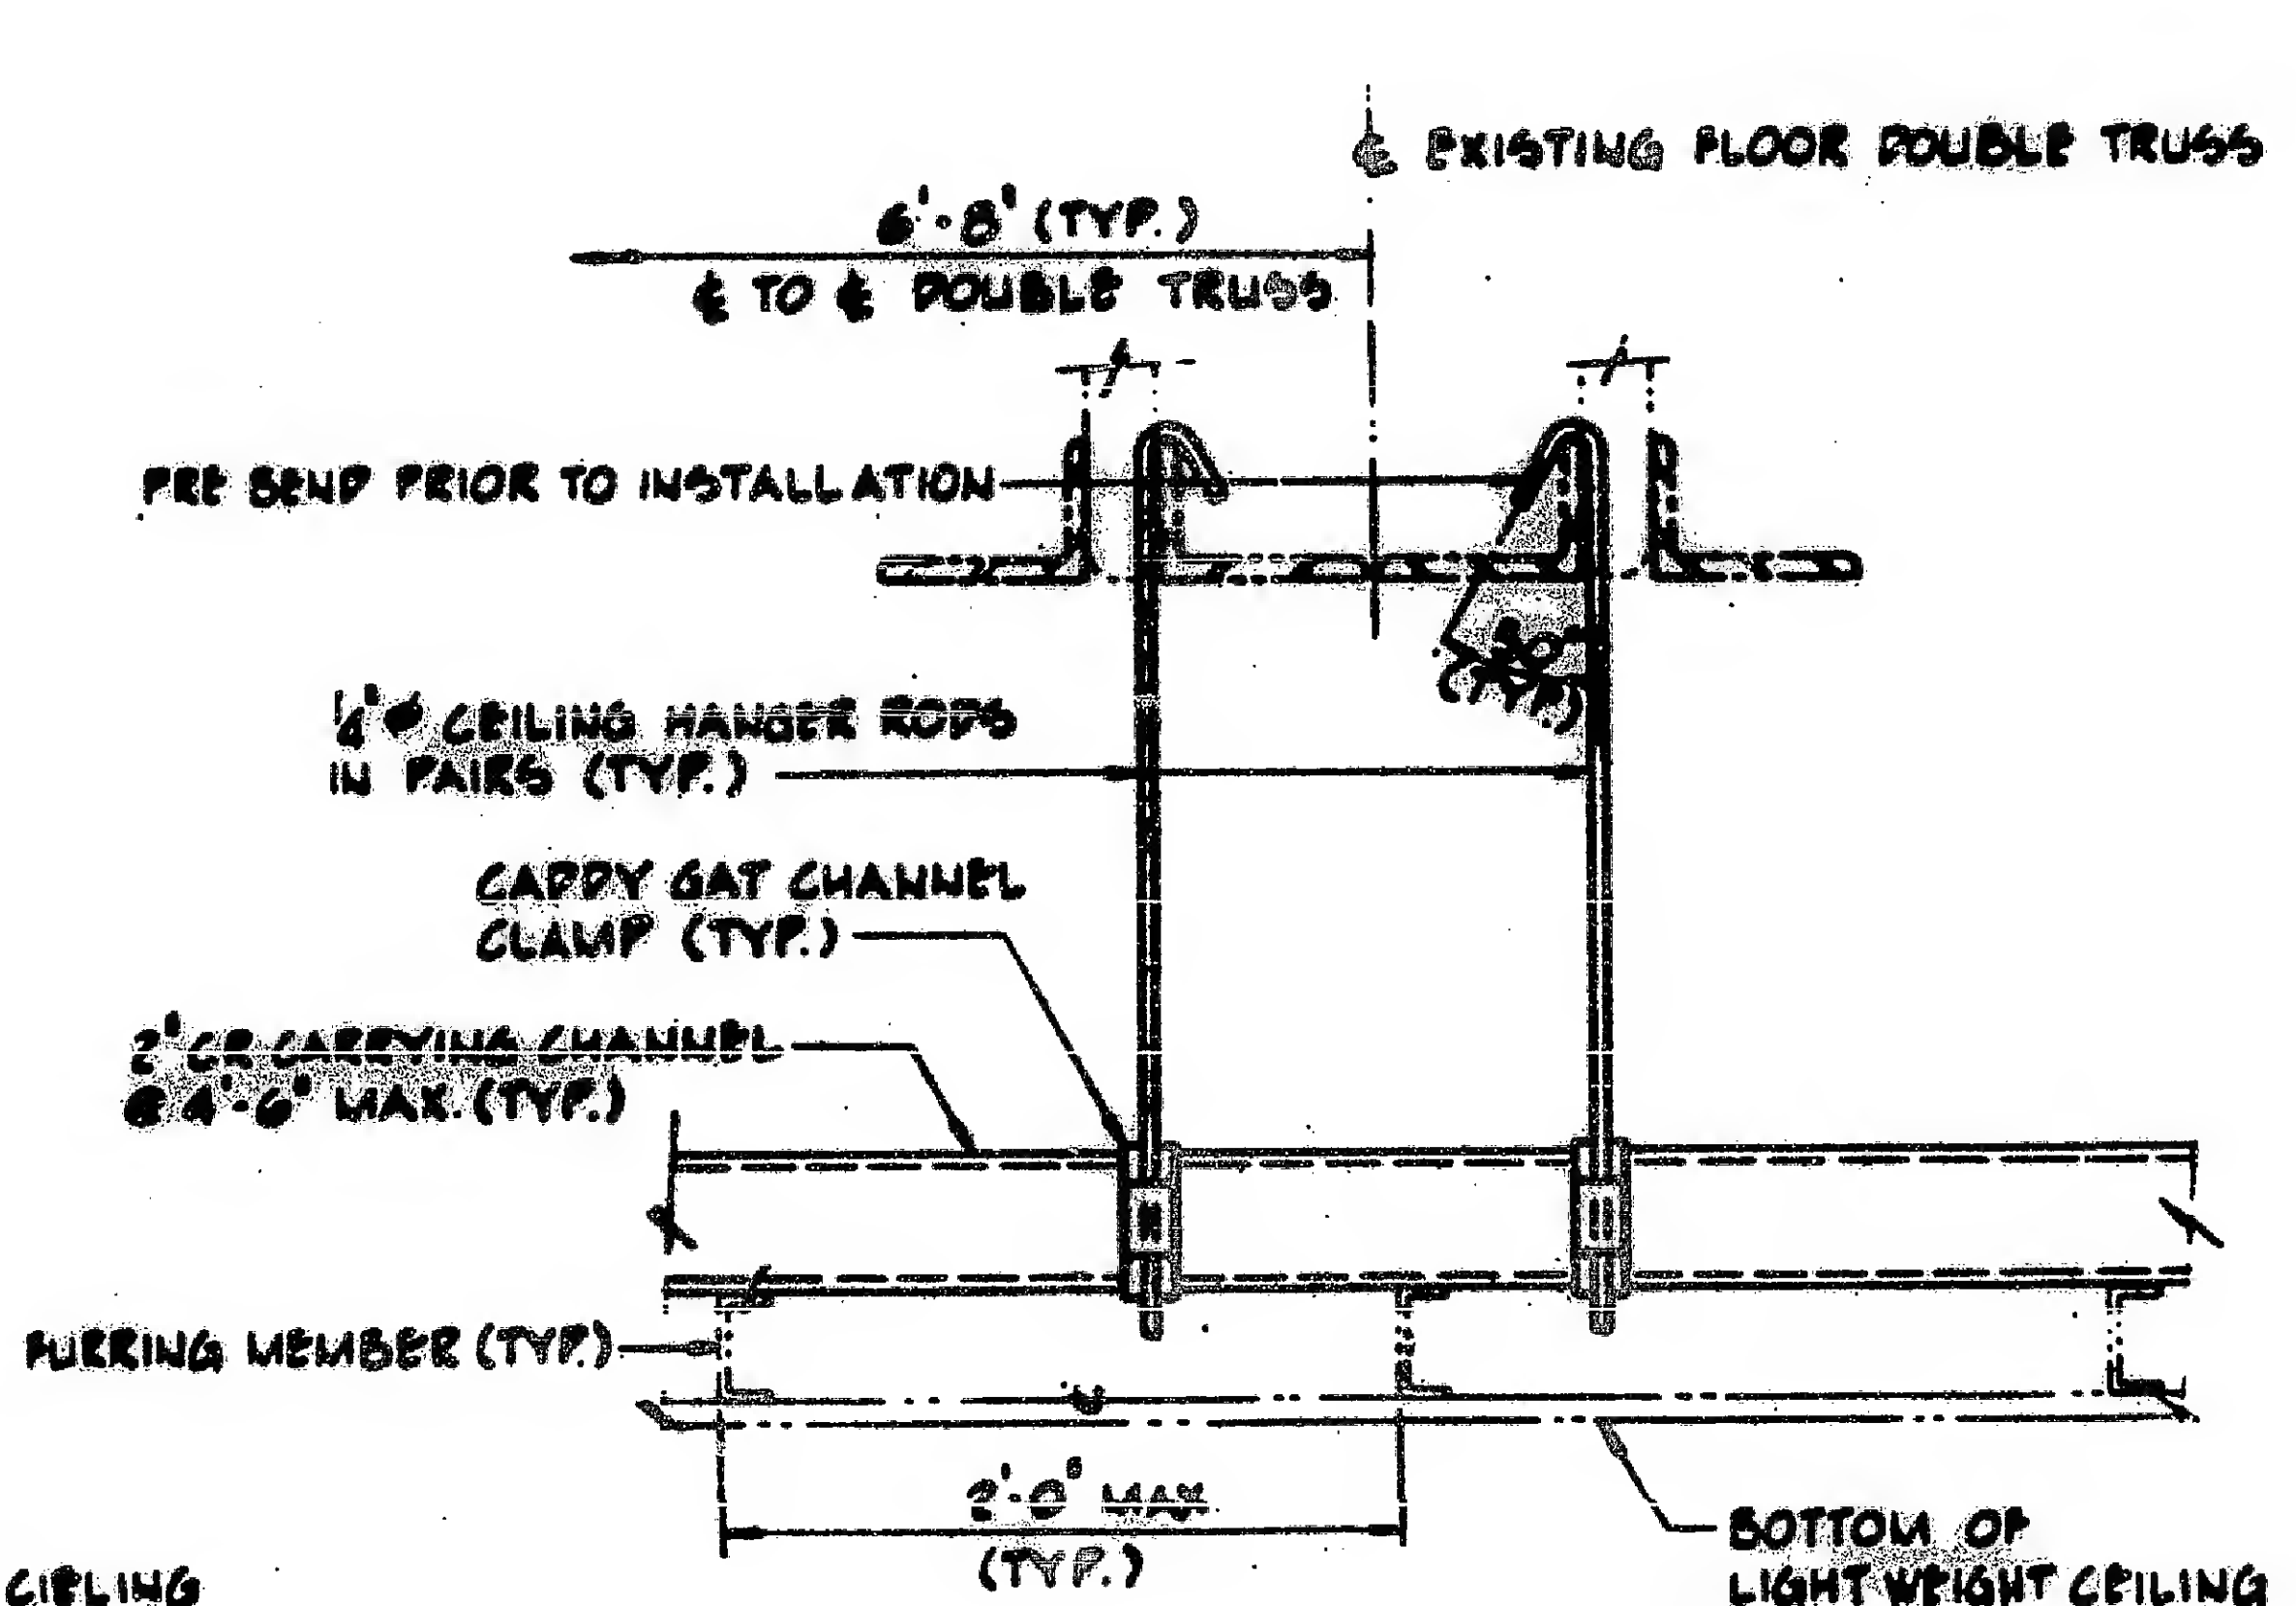

**SECTION S2**

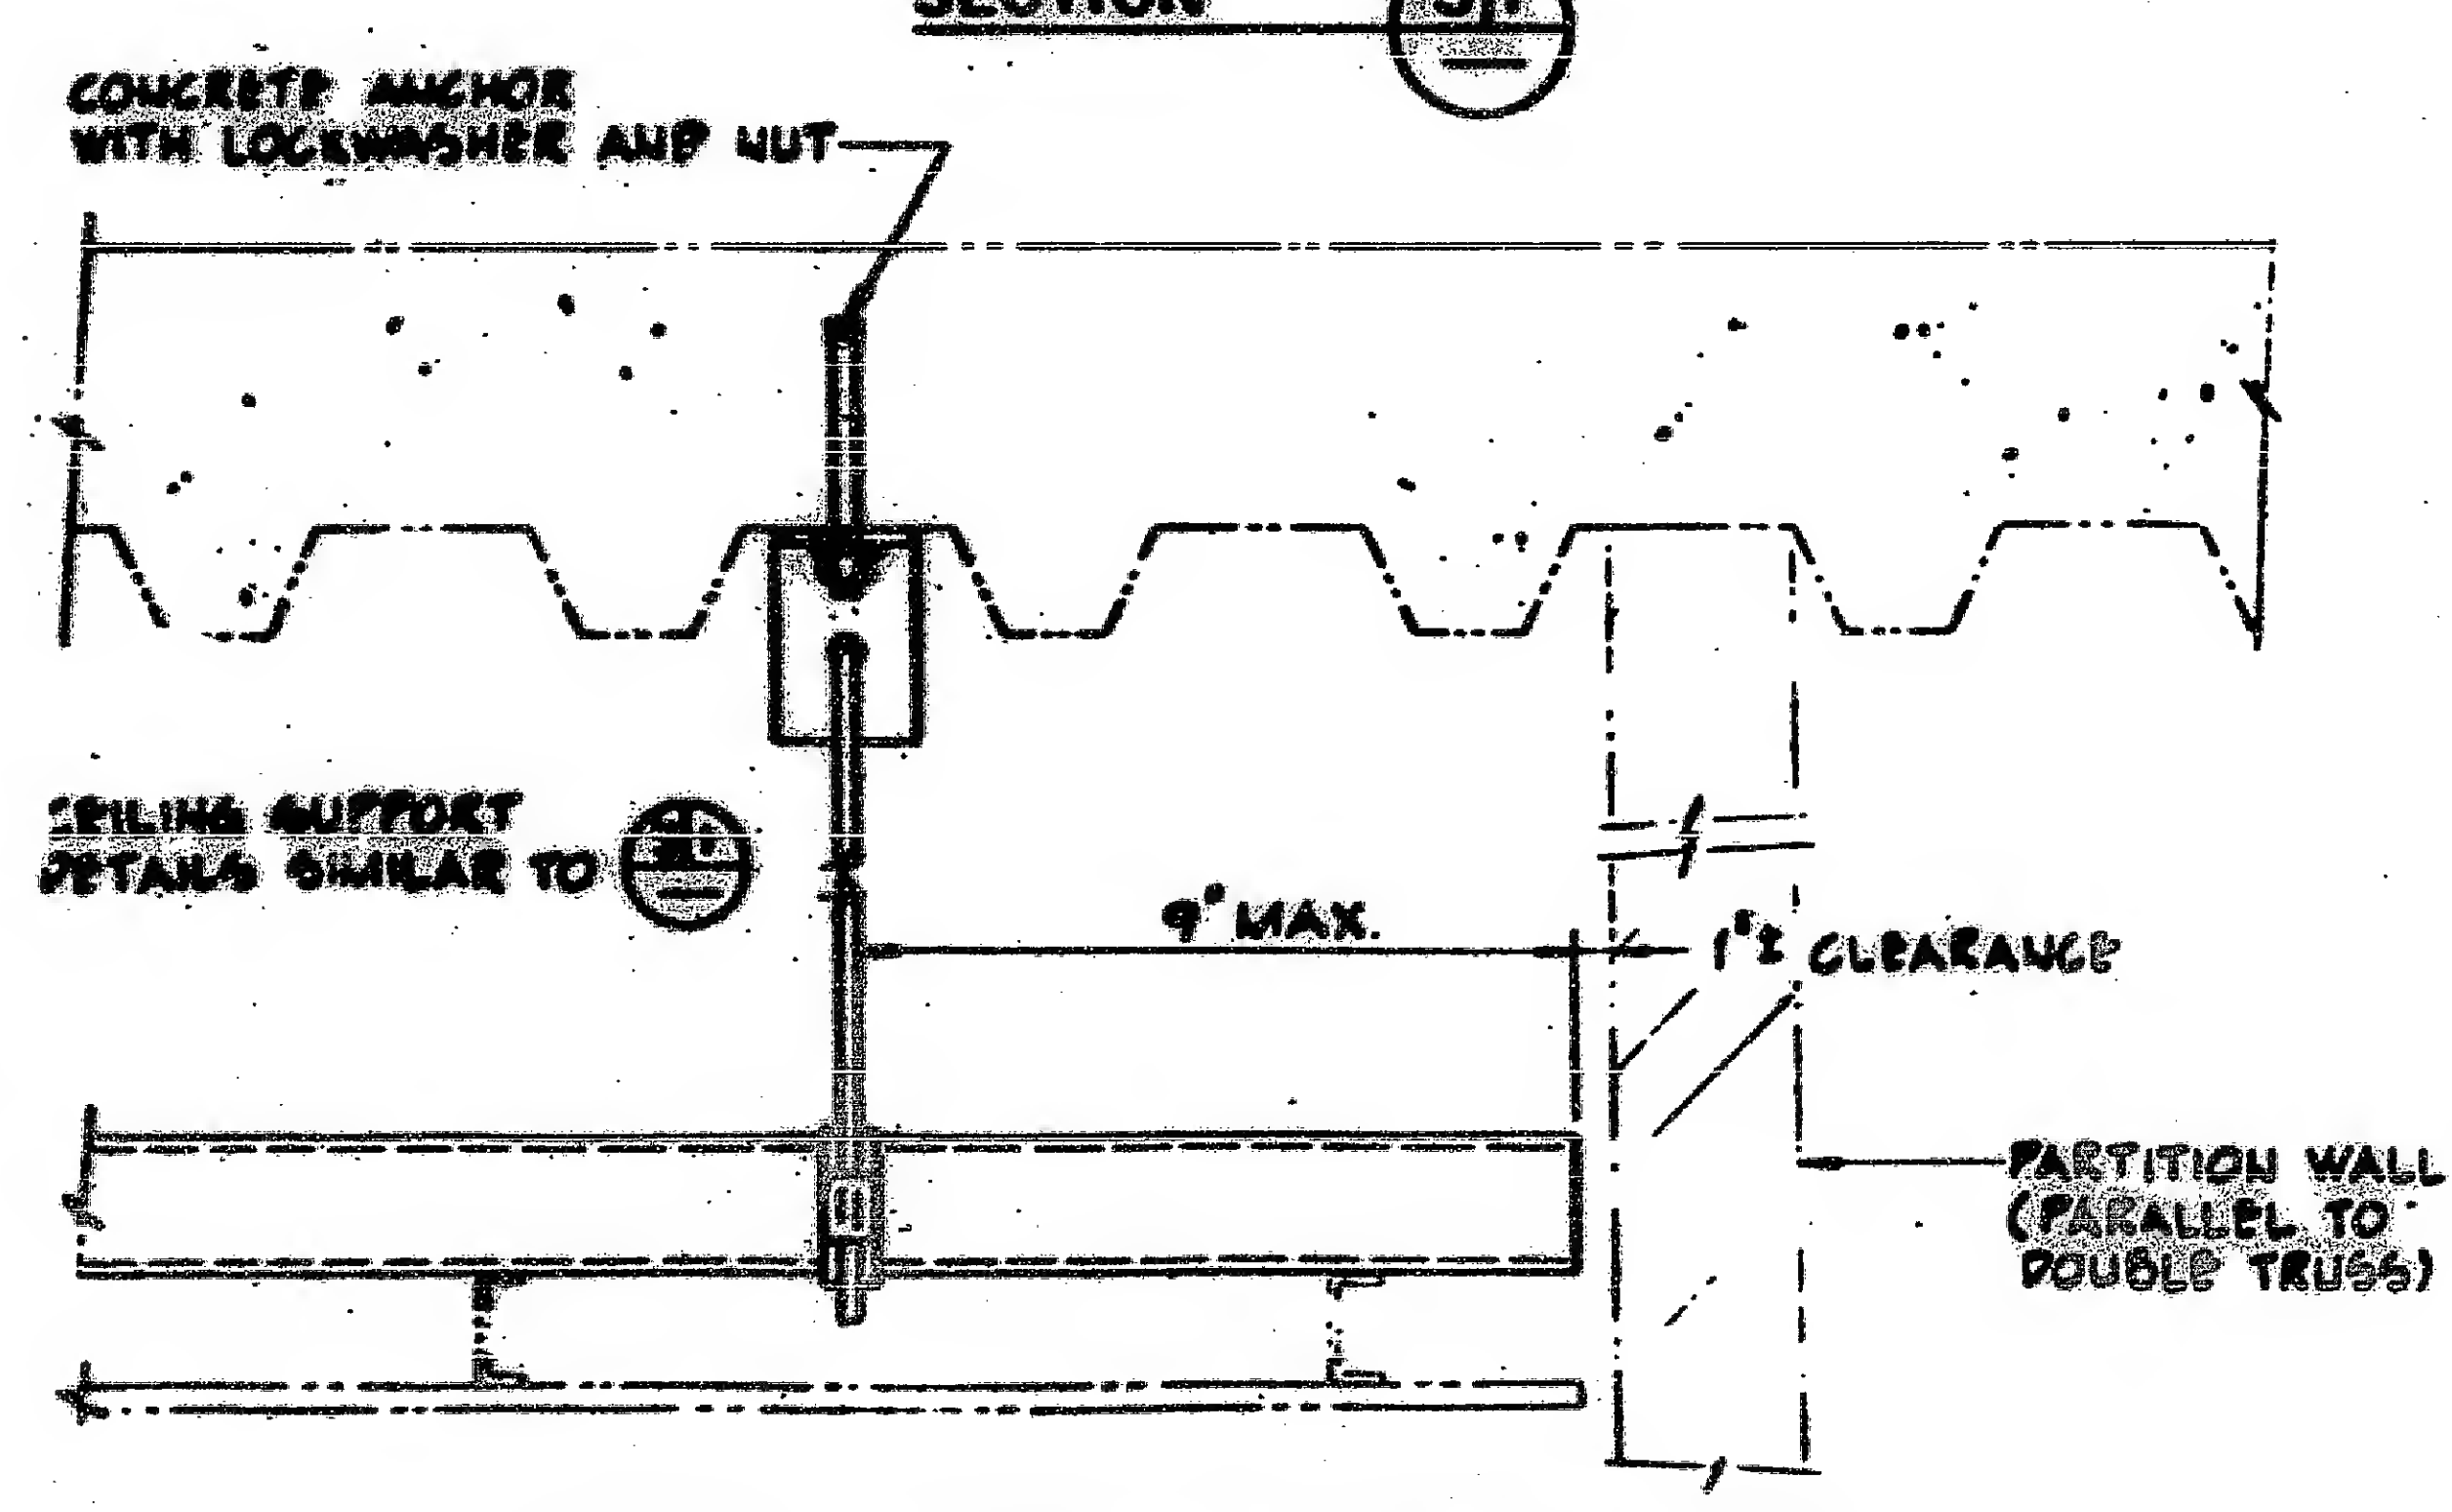

**TYPICAL SECTION AT PARTITION WALL**

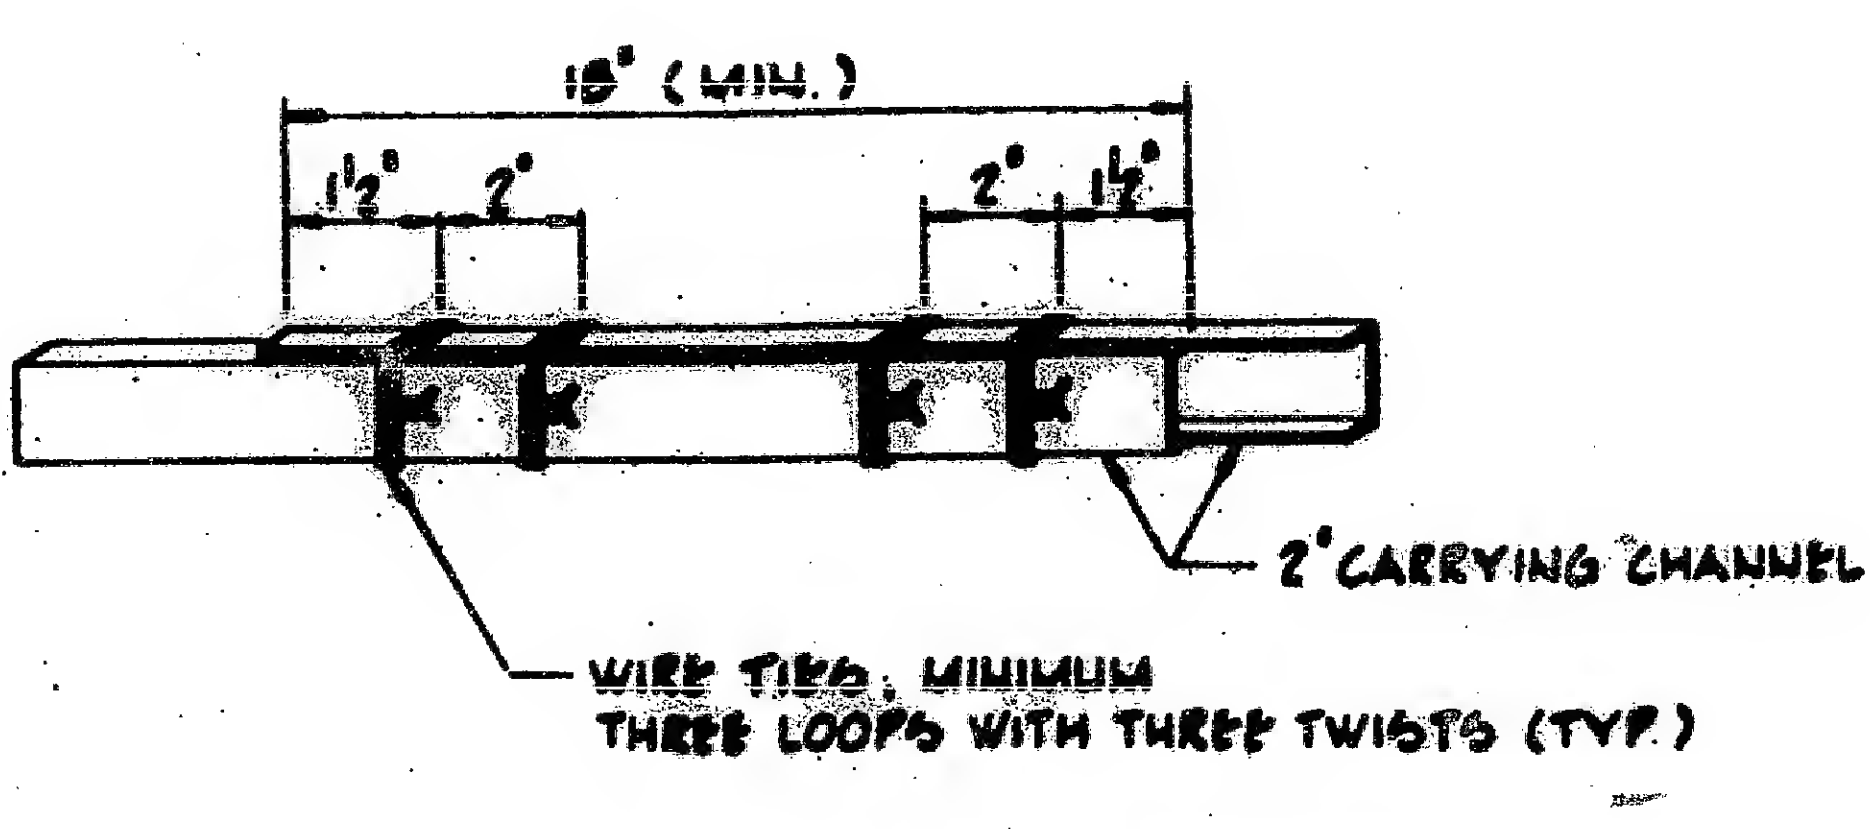

**TYPICAL 2\"/>**

**NOTES:**

1. MATERIALS
  - CONCRETE ANCHORS - 5/8\"/>
2. REMOVAL OF FIREPROOFING SHALL BE KEPT BY CONTRACTOR AS DIRECTED BY THE PORT...
3. THE CONTRACTOR SHALL BE REQUIRED TO SUBMIT DETAILS OF ALL COMPONENTS OF THE CEILING SYSTEM FOR APPROVAL PRIOR TO THE START OF ANY...
4. OTHER CEILING COMPONENTS AND DETAILS SHALL BE APPROVED BY THE NEW YORK CITY BUILDING CODE REQUIRE...
5. THE RANGET FASTENING SYSTEM WITH "KEED" FOR INSTALLATION, AND THE SUBSTITUTION THE HANGER TOP COME INTO 5000 P.S.I. LIGHT WEIGHT CO...